

Date: Thursday, 3/16/2006 10:37:07 AM
 User: Kim Johnston

Process Sheet

Customer : CU-DAR001 Dart Helicopters Services	Drawing Name : SHROUD ASSEMBLY
Job Number : 26261	
Estimate Number : 12301	
P.O. Number : N/A	Part Number : D3467047
This Issue : 3/16/2006 S.O. No. : N/A	Drawing Number : D3467 REV A
Prsht Rev. : NC	Project Number : N/A
First Issue : N/A Type : SMALL /MED FAB	Drawing Revision : A
Previous Run : N/A	Material : N/A
Written By : <u>See comment below</u>	Due Date : 3/31/2006 Qty: 1 Um: Each
Checked & Approved By : <u>06-03-16</u>	
Comment : Est Rev: A New Issue 06-03-01 EC	

Additional Product

Job Number:



Seq. #:	Machine Or Operation:	Description :
---------	-----------------------	---------------

1.0	D34671	COVER PLATE LH
-----	--------	----------------



Comment: Qty.: 1.0000 Each(s)/Unit Total : 1.0000 Each(s)

Pick:

Qty	Part Number	Description	Batch
-----	-------------	-------------	-------

1	D3467-1	Shourd Plate	
---	---------	--------------	--

Fabricate by hand as
per dwg D3467-1

06-03-30 ①

M19704 (M304526GA) 14"x8"

2.0	D34677	SEAL STRIP
-----	--------	------------



Comment: Qty.: 1.0000 Each(s)/Unit Total : 1.0000 Each(s)

Pick:

Qty	Part Number	Description	Batch
-----	-------------	-------------	-------

1	D3467-7	Doubler	
---	---------	---------	--

Fabricate by hand as
per dwg D3467-7

06-03-30 ①

M19704 (M304526GA) 6"x1.5"

3.0	SMALL FAB 1	SMALL & MEDIUM FAB RESOURCE 1
-----	-------------	-------------------------------



Comment: SMALL & MEDIUM FAB RESOURCE 1

1-Assemble as per Dwg D3467

2-Spot Weld as per Dwg D3467 and Dart QSI 004

3-Identify as D3467-047

06-03-30 ①

4.0	QC5/9	WELD INSPECTION
-----	-------	-----------------



Comment: WELD INSPECTION

06-03-30 ①

W/O:		WORK ORDER CHANGES					
DATE	STEP	PROCEDURE CHANGE	By	Date	Qty	Approval Chief Eng / Prod Mgr	Approval QC Inspector

Part No: _____ PAR #: _____ Fault Category: _____ NCR: Yes ☐ No ☒ DQA: LD Date: 06/03/13
 QA: N/C Closed: _____ Date: _____

NCR:		WORK ORDER NON-CONFORMANCE (NCR)						
DATE	STEP	Description of NC Section A	Corrective Action Section B			Verification Section C	Approval Chief Eng	Approval QC Inspector
			Initial Chief Eng	Action Description Chief Eng	Sign & Date			

NOTE: Date & initial all entries

Date: Thursday, 3/16/2006 10:37:07 AM
User: Kim Johnston

Process Sheet

Customer: CU-DAR001 Dart Helicopters Services

Drawing Name: SHROUD ASSEMBLY

Job Number: 26261

Part Number: D3467047

Job Number:



Seq. #:

Machine Or Operation:

Description :

5.0

OUTSIDE SERVICE

OUTSIDE SERVICES



Comment: Sub-Contracting OUTSIDE SERVICES

Issue P/O: _____

Electro Chemically Polish weldment as per Dwg D3467

Ensure Certificate of Conformity is attached

Identify as D3467-047

6.0

PACKAGING 1

PACKAGING RESOURCE #1



Comment: PACKAGING RESOURCE #1

Receive & Inspect for Transit Damage

Ensure Material Release Note is attached

7.0

QC3

INSPECT POWDER COAT/CHEMICAL CONVERSION



Comment: INSPECT

1-Inspect finish

8.0

PACKAGING 1

PACKAGING RESOURCE #1



Comment: PACKAGING RESOURCE #1

Identify and Stock

Location: _____

9.0

DC

DOCUMENT CONTROL



Comment: DOCUMENT CONTROL

Inspection Level 21

Job Completion



u 06.03.30

06.03.30 ①

06.03.31 ①

Dart Aerospace Ltd

W/O:		WORK ORDER CHANGES					
DATE	STEP	PROCEDURE CHANGE	By	Date	Qty	Approval Chief Eng / Prod Mgr	Approval QC Inspector

Part No: _____ PAR #: _____ Fault Category: _____ NCR: Yes No DQA: _____ Date: _____

QA: N/C Closed: _____ Date: _____

NCR:		WORK ORDER NON-CONFORMANCE (NCR)						
DATE	STEP	Description of NC Section A	Corrective Action Section B			Verification Section C	Approval Chief Eng	Approval QC Inspector
			Initial Chief Eng	Action Description Chief Eng	Sign & Date			



NOTE: Date & initial all entries

PRELIMINARY ISSUE


DESIGN [Signature]	DRAWN BY [Signature]	DART AEROSPACE LTD HAWKESBURY, ONTARIO, CANADA	
CHECKED	APPROVED	DRAWING NO. D3467	REV. A SHEET 1 OF 15
DATE 05.12.07		TITLE SHROUD ASSEMBLY	SCALE 1:5
A	05.12.07	NEW ISSUE	

D3467-043 FWD
PLATE ASS'Y (1)

AN3-3A BOLT (18)
AN960-10 WASHER (18)
NAS679A3 NUT (8)

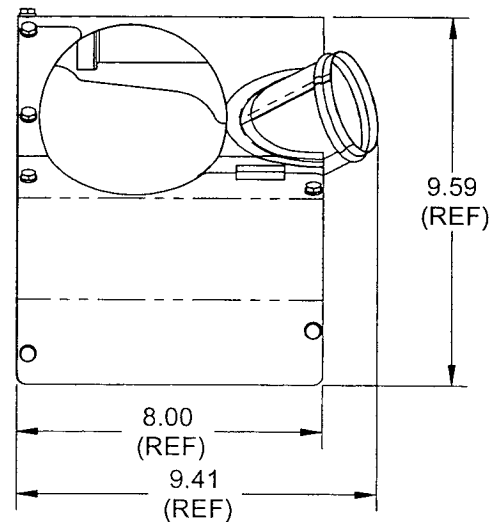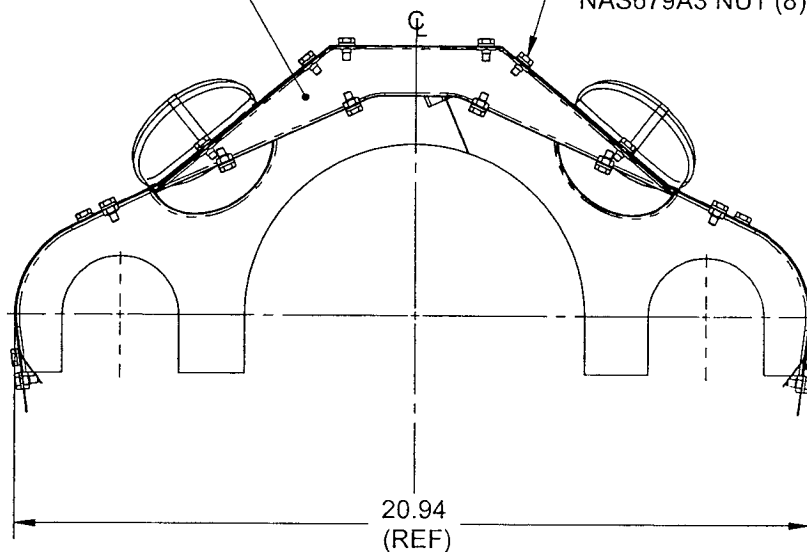

D3467-047 COVER
PLATE ASS'Y, LH (1)

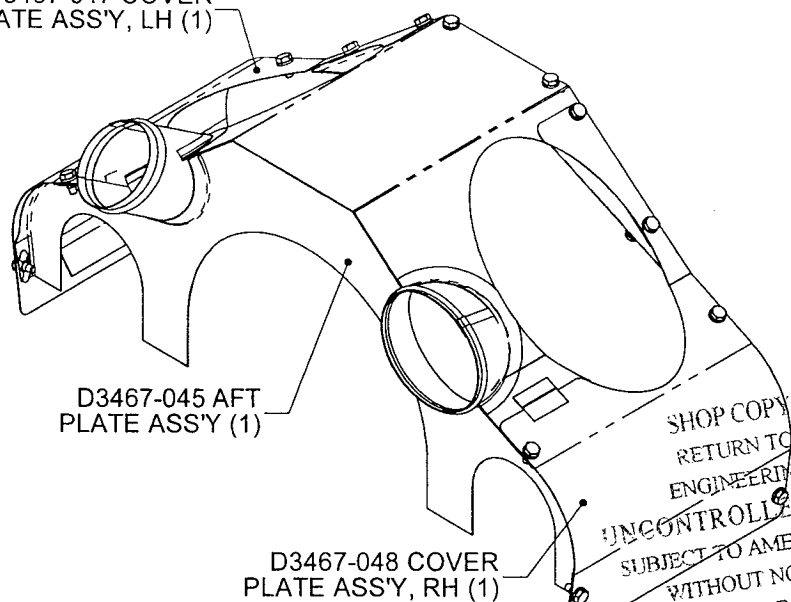

D3467-045 AFT
PLATE ASS'Y (1)

D3467-048 COVER
PLATE ASS'Y, RH (1)

D3467-041 SHROUD ASSEMBLY

NOTES:

- 1) ASSEMBLY IS SYMMETRICAL ABOUT CENTERLINE
- 2) TOLERANCES ARE PER DART QSI 018 UNLESS OTHERWISE NOTED
- 3) ALL DIMENSIONS ARE IN INCHES
- 4) BREAK ALL SHARP EDGES 0.005 TO 0.010


SHOP COPY
RETURN TO
ENGINEERING
UNCONTROLLED COPY
SUBJECT TO AMENDMENT
WITHOUT NOTICE
WORK ORDER
NO. 36261

COPYRIGHT © 2005 BY DART AEROSPACE LTD.

THIS DOCUMENT IS PRIVATE AND CONFIDENTIAL AND IS SUPPLIED ON THE EXPRESS CONDITION THAT IT IS NOT TO BE USED FOR ANY PURPOSE OR COPIED OR COMMUNICATED TO ANY OTHER PERSON WITHOUT WRITTEN PERMISSION FROM DART AEROSPACE LTD.

PRELIMINARY ISSUE

DESIGN	DRAWN BY	DART AEROSPACE LTD HAWKESBURY, ONTARIO, CANADA	
CHECKED	APPROVED	DRAWING NO. D3467	REV. A SHEET 2 OF 15
DATE 05.12.07		TITLE SHROUD ASSEMBLY	SCALE 1:2

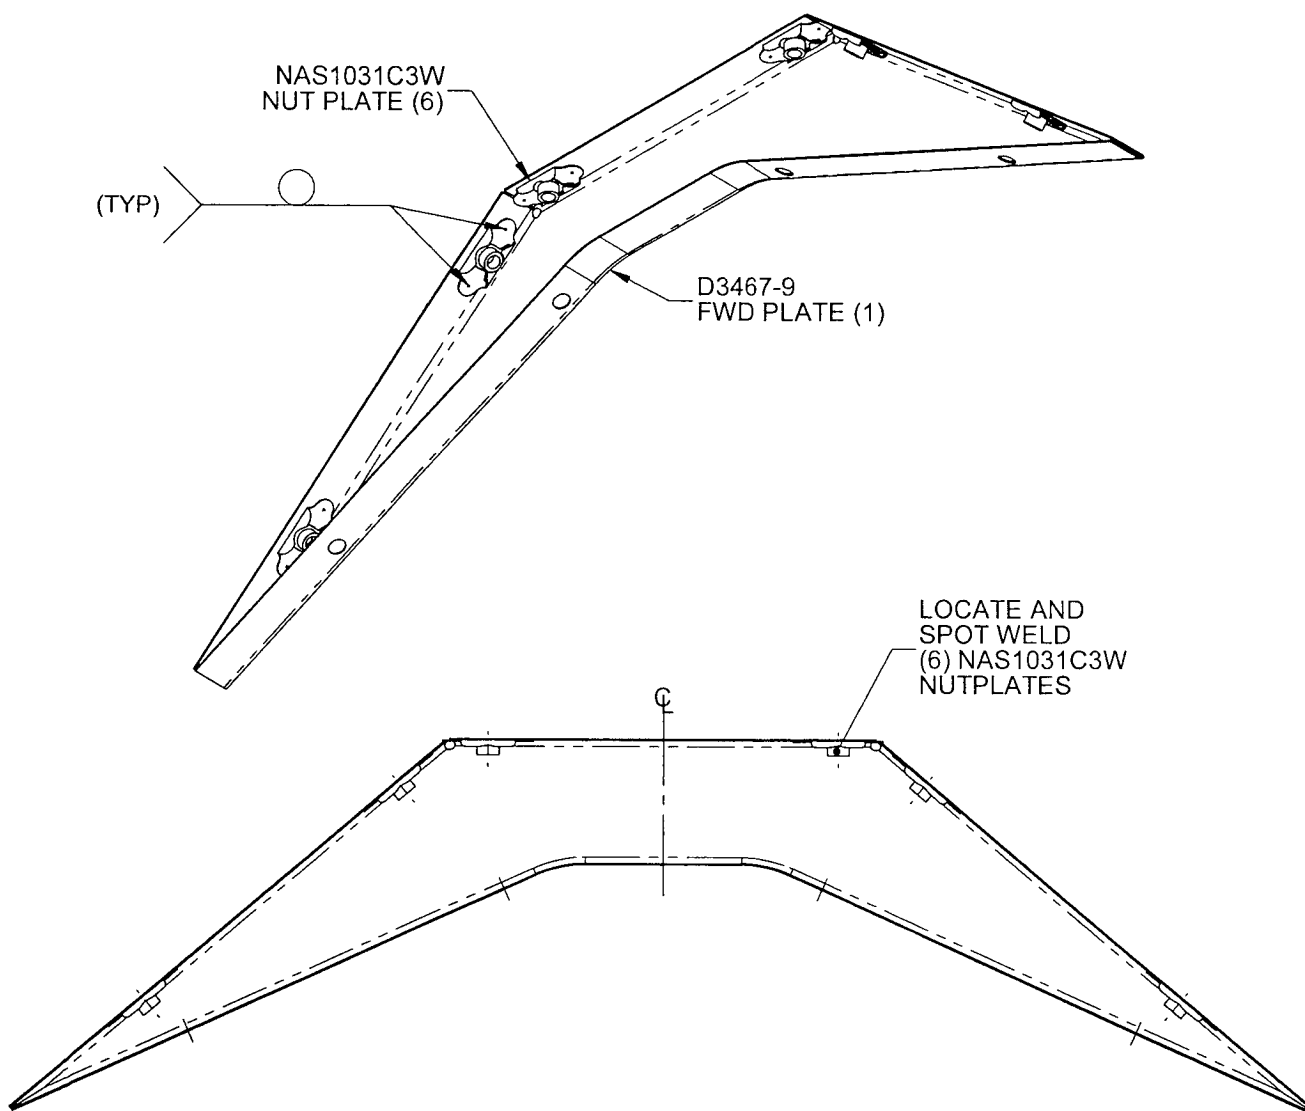

D3467-043 FWD PLATE ASSEMBLY

NOTES:

- 1) SPOT WELD PER DART QSI 004
- 2) ASSEMBLY IS SYMETRICAL ABOUT CENTER LINE
- 3) FINISH: ELECTRO CHEMICALLY POLISH
- 4) TOLERANCES ARE PER DART QSI 018 UNLESS OTHERWISE NOTED
- 5) ALL DIMENSIONS ARE IN INCHES
- 6) BREAK ALL SHARP EDGES 0.005 TO 0.010


SHOP COPY
RETURN TO
ENGINEERING
UNCONTROLLED COPY
SUBJECT TO AMENDMENT
WITHOUT NOTICE
WORK ORDER
26261

COPYRIGHT © 2005 BY DART AEROSPACE LTD.



THIS DOCUMENT IS PRIVATE AND CONFIDENTIAL AND IS SUPPLIED ON THE EXPRESS CONDITION THAT IT IS NOT TO BE USED FOR ANY PURPOSE OR COPIED OR COMMUNICATED TO ANY OTHER PERSON WITHOUT WRITTEN PERMISSION FROM DART AEROSPACE LTD.

PRELIMINARY ISSUE


DESIGN	DRAWN BY	DART AEROSPACE LTD HAWKESBURY, ONTARIO, CANADA	
CHECKED	APPROVED	DRAWING NO. D3467	REV. A SHEET 3 OF 15
DATE 05.12.07	TITLE SHROUD ASSEMBLY		SCALE 1:8

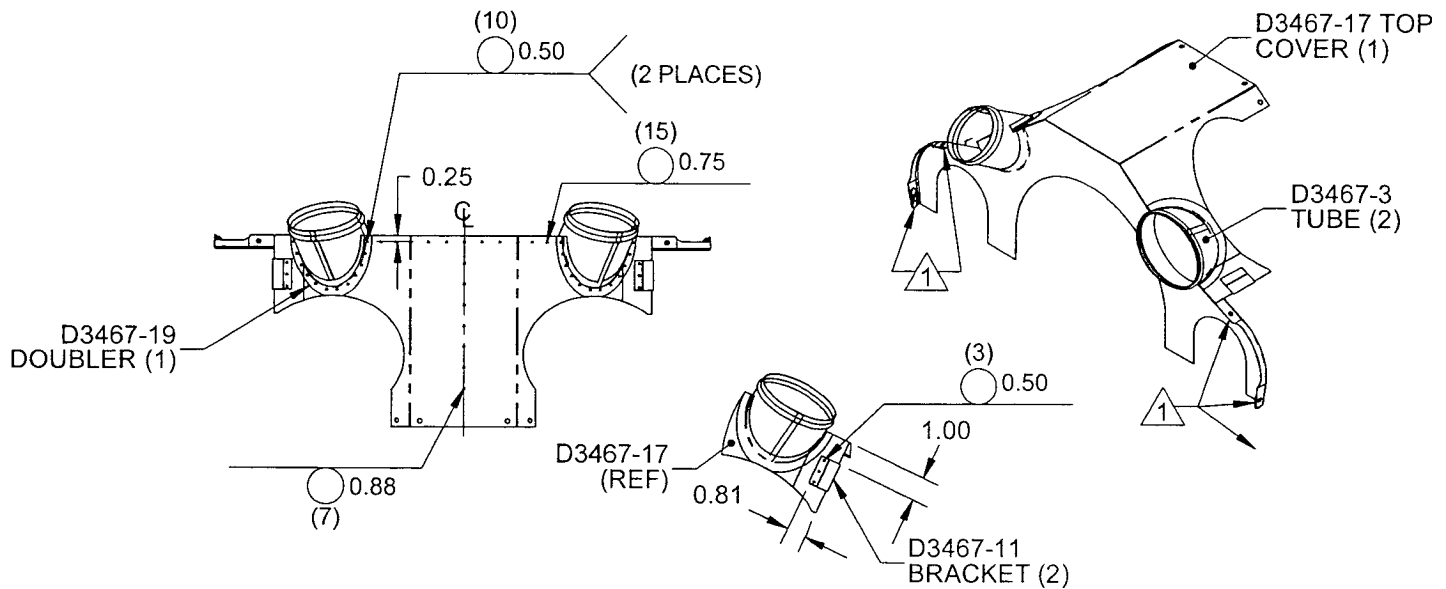

VIEW B-B: WELDING D3467-11
D3467-047 NOT SHOWN FOR CLARITY
(2 PLACES)

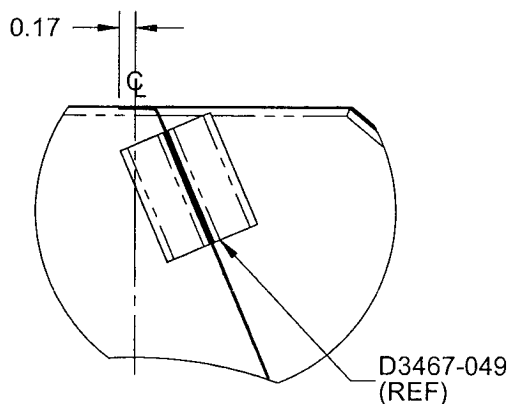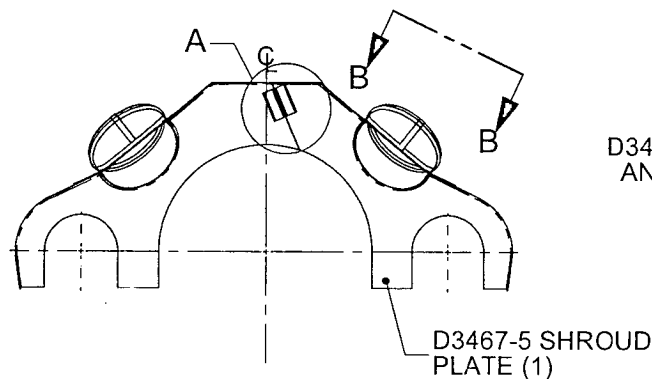

DETAIL A
SCALE 1:2

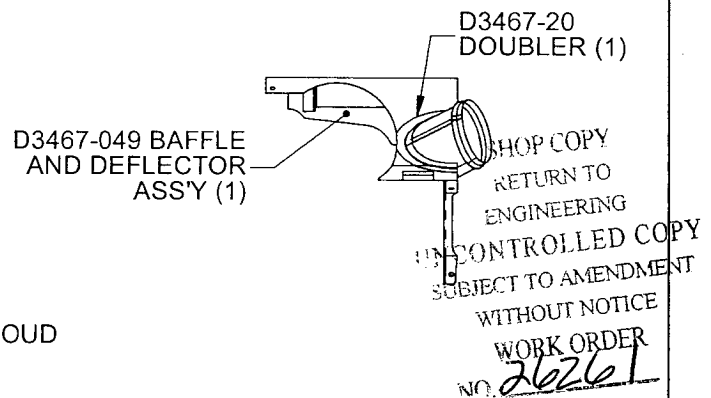

D3467-045 AFT PLATE ASSEMBLY

NOTES:


- 1) LOCATE AND SPOT WELD NAS1031CW NUTPLATE (4) TO D3467-5 PRIOR WELDING OTHER PARTS TO D3467-5
- 2) SPOT WELD PER DART QSI 004
- 3) FINISH: ELECTRO-CHEMICALLY POLISH
- 4) ASSEMBLY IS SYMMETRICAL ABOUT CENTERLINE
- 5) TOLERANCES ARE PER DART QSI 018 UNLESS OTHERWISE NOTED
- 6) ALL DIMENSIONS ARE IN INCHES
- 7) BREAK ALL SHARP EDGES 0.005 TO 0.010

COPYRIGHT © 2005 BY DART AEROSPACE LTD.

THIS DOCUMENT IS PRIVATE AND CONFIDENTIAL AND IS SUPPLIED ON THE EXPRESS CONDITION THAT IT IS NOT TO BE USED FOR ANY PURPOSE OR COPIED OR COMMUNICATED TO ANY OTHER PERSON WITHOUT WRITTEN PERMISSION FROM DART AEROSPACE LTD.

PRELIMINARY ISSUE

DESIGN	DRAWN BY	DART AEROSPACE LTD HAWKESBURY, ONTARIO, CANADA	
CHECKED	APPROVED	DRAWING NO. D3467	REV. A SHEET 4 OF 15
DATE 05.12.07		TITLE SHROUD ASSEMBLY	SCALE 1:4

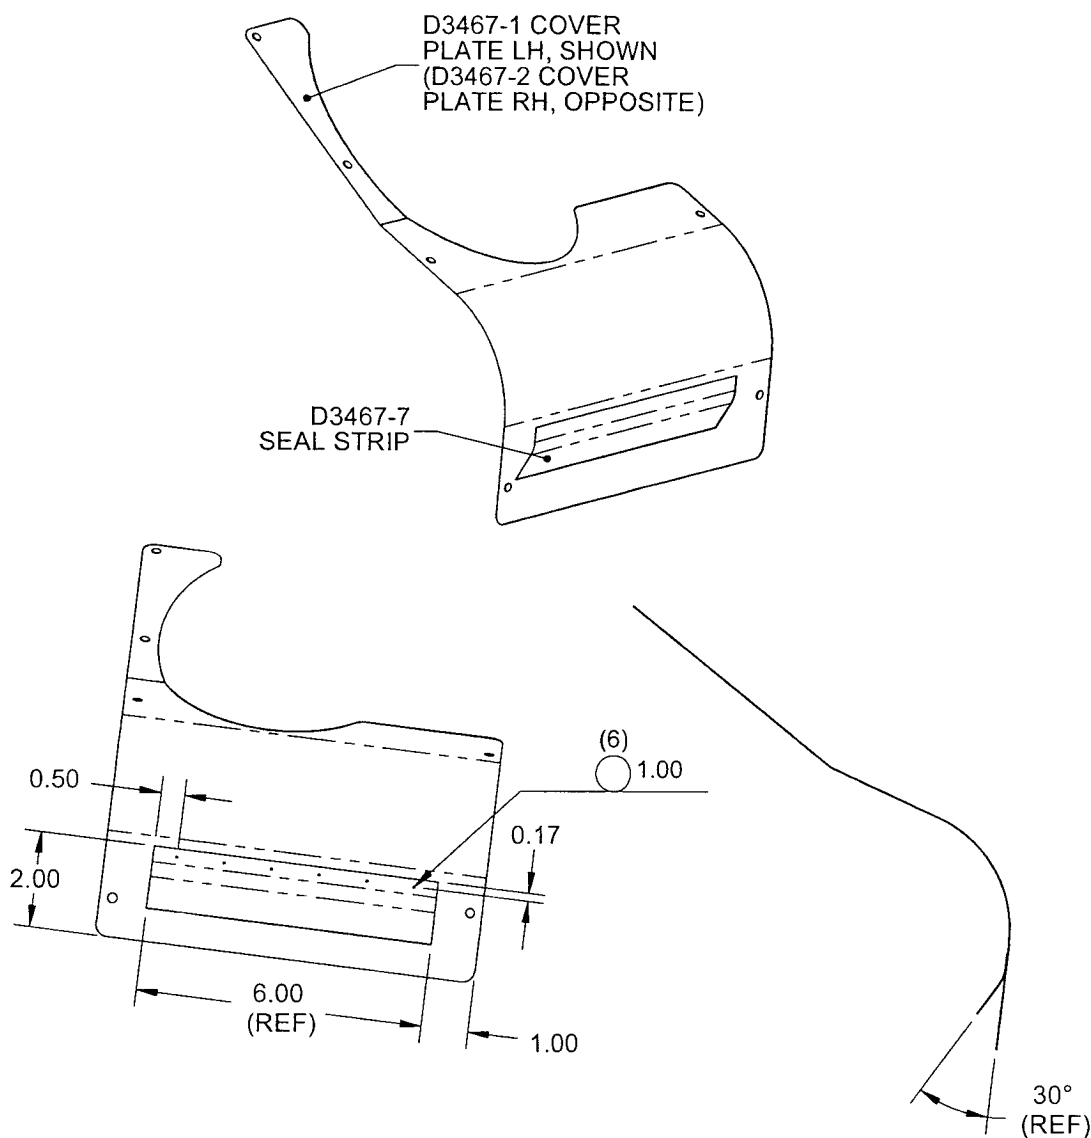

D3467-047 COVER PLATE ASS'Y LH, SHOWN
D3467-048 COVER PLATE ASS'Y RH, OPPOSITE

NOTES:

- 1) WELD PER DART QSI 004
- 2) FINISH: ELECTRO CHEMICALLY POLISHED
- 3) TOLERANCES ARE PER DART QSI 018 UNLESS OTHERWISE NOTED
- 4) ALL DIMENSIONS ARE IN INCHES
- 5) BREAK ALL SHARP EDGES 0.005 TO 0.010




SHOP COPY
RETURN TO
ENGINEERING
UNCONTROLLED COPY
SUBJECT TO AMENDMENT
WITHOUT NOTICE
WORK ORDER
NO. 26261

COPYRIGHT © 2005 BY DART AEROSPACE LTD.

THIS DOCUMENT IS PRIVATE AND CONFIDENTIAL AND IS SUPPLIED ON THE EXPRESS CONDITION THAT IT IS NOT TO BE USED FOR ANY PURPOSE OR COPIED OR COMMUNICATED TO ANY OTHER PERSON WITHOUT WRITTEN PERMISSION FROM DART AEROSPACE LTD.

PRELIMINARY

DESIGN	DRAWN BY	DART AEROSPACE LTD HAWKESBURY, ONTARIO, CANADA	
CHECKED	APPROVED	DRAWING NO. D3467	REV. A SHEET 5 OF 15
DATE 05.12.07		TITLE SHROUD ASSEMBLY	SCALE 1:2

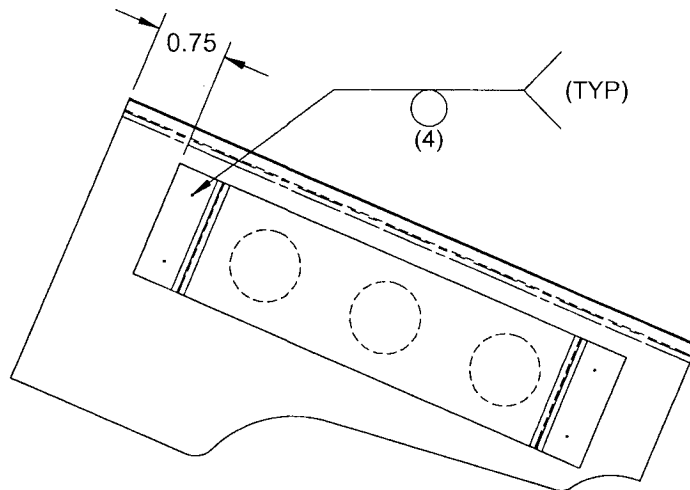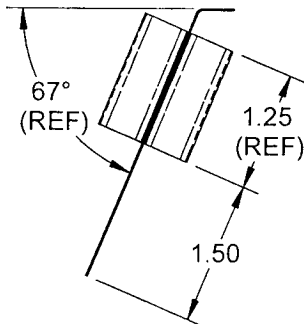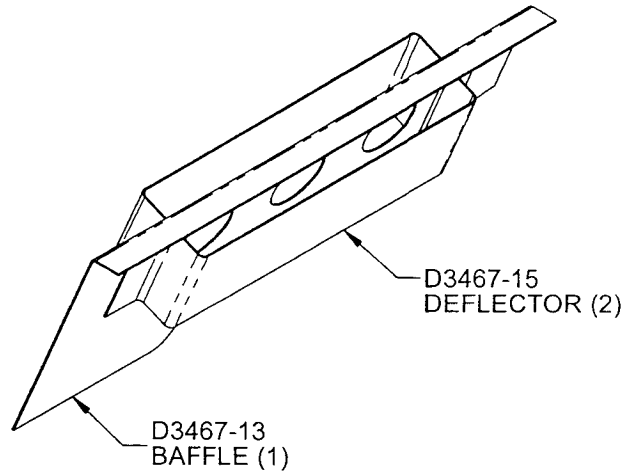

D3467-049 BAFFLE & DEFLECTOR ASSEMBLY

NOTES:


- 1) SPOT WELD PER DART QSI 004
- 2) TOLERANCES ARE PER DART QSI 018 UNLESS OTHERWISE NOTED
- 3) ALL DIMENSIONS ARE IN INCHES
- 4) BREAK ALL SHARP EDGES 0.005 TO 0.010

SHOP COPY
RETURN TO
ENGINEERING
UNCONTROLLED COPY
SUBJECT TO AMENDMENT
WITHOUT NOTICE
WORK ORDER
NO. **26261**


COPYRIGHT © 2005 BY DART AEROSPACE LTD.

THIS DOCUMENT IS PRIVATE AND CONFIDENTIAL AND IS SUPPLIED ON THE EXPRESS CONDITION THAT IT IS NOT TO BE USED FOR ANY PURPOSE OR COPIED OR COMMUNICATED TO ANY OTHER PERSON WITHOUT WRITTEN PERMISSION FROM DART AEROSPACE LTD.

DESIGN <i>[Signature]</i>	DRAWN BY <i>[Signature]</i>	DART AEROSPACE LTD HAWKESBURY, ONTARIO, CANADA	
CHECKED	APPROVED	DRAWING NO. D3467	REV. A SHEET 6 OF 15
DATE 05.12.07		TITLE SHROUD ASSEMBLY	SCALE 1:4

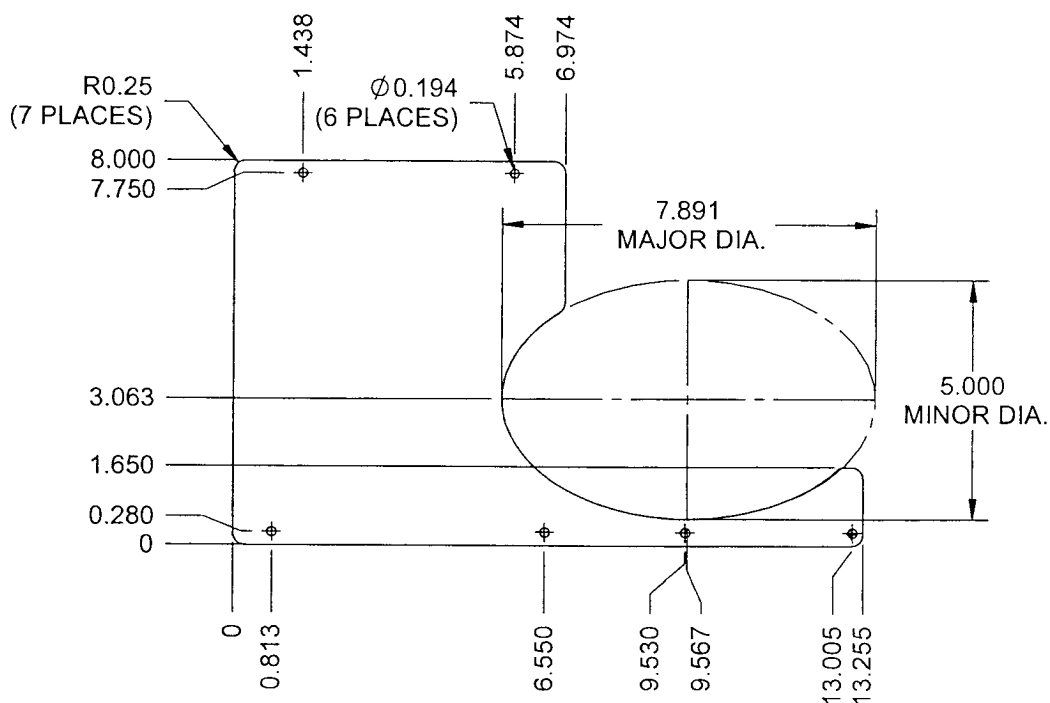

D3467-1F COVER PLATE FLAT PATTERN

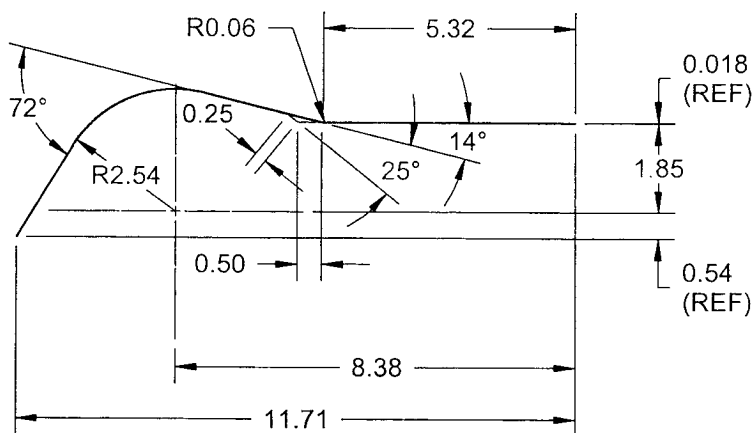

D3467-1 LH COVER PLATE
D3467-2 RH COVER PLATE (OPPOSITE)

D3467-1 LH COVER PLATE ISOMETRIC VIEW
D3467-2 RH COVER PLATE (OPPOSITE)
SCALE 1:8

NOTES:

- 1) MATERIAL: AISI 304/316 SS SHEET PER MIL-S-5019 (ANNEALED) 2B FINISH
26 GAUGE SS (0.018 THICK)
(REF. DART SPEC. M304S26GA)
- 2) FINISH: ELECTRO CHEMICALLY POLISH
- 3) TOLERANCES ARE PER DART QSI 018 UNLESS OTHERWISE NOTED
- 4) ALL DIMENSIONS ARE IN INCHES
- 5) BREAK ALL SHARP EDGES 0.005 TO 0.010



SHOP COPY
RETURN TO
ENGINEERING
UNCONTROLLED COPY
SUBJECT TO AMENDMENT
WITHOUT NOTICE
WORK ORDER
NO. **26261**

COPYRIGHT © 2005 BY DART AEROSPACE LTD.


THIS DOCUMENT IS PRIVATE AND CONFIDENTIAL AND IS SUPPLIED ON THE EXPRESS CONDITION THAT IT IS NOT TO BE USED FOR ANY PURPOSE OR COPIED OR COMMUNICATED TO ANY OTHER PERSON WITHOUT WRITTEN PERMISSION FROM DART AEROSPACE LTD.

PRELIMINARY ISSUE



DESIGN	DRAWN BY	DART AEROSPACE LTD HAWKESBURY, ONTARIO, CANADA	
CHECKED	APPROVED	DRAWING NO. D3467	REV. A SHEET 7 OF 15
DATE 05.12.07		TITLE SHROUD ASSEMBLY	SCALE 1:2

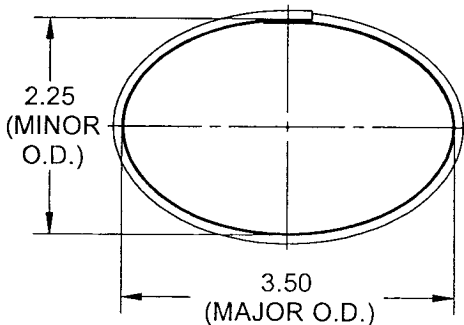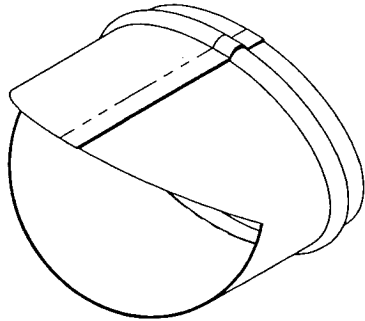

D3467-3 TUBE DETAIL

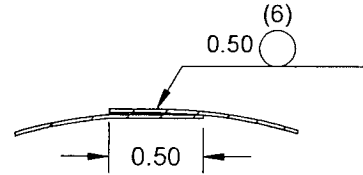

SECTION C-C
SCALE 1:1

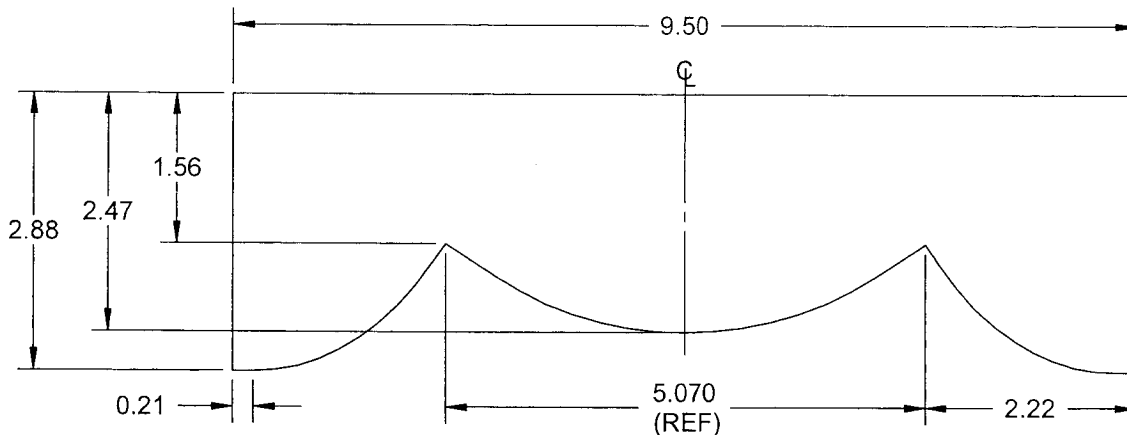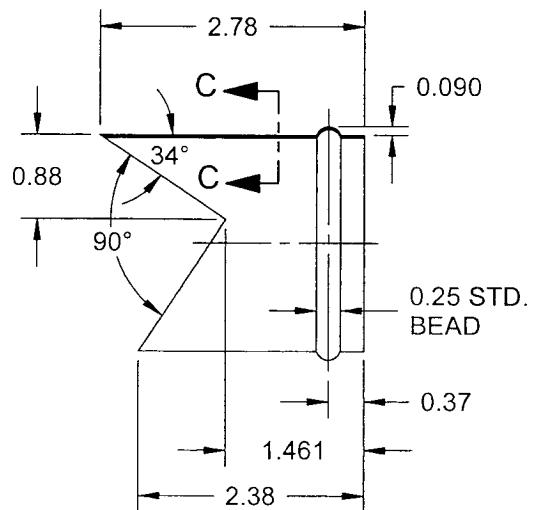

D3467-3F TUBE FLAT PATTERN

NOTES:

- 1) MATERIAL: AISI 304/316 SS SHEET PER MIL-S-5019 (ANNEALED) 2B FINISH
26 GAUGE SS (0.018 THICK)
(REF. DART SPEC. M304S26GA)
- 2) FLAT PATTERN IS SYMMETRICAL ABOUT CENTERLINE
- 3) SPOT WELD PER DART QSI 004
- 4) TOLERANCES ARE PER DART QSI 018 UNLESS OTHERWISE NOTED
- 5) ALL DIMENSIONS ARE IN INCHES
- 6) BREAK ALL SHARP EDGES 0.005 TO 0.010



SHOP COPY
RETURN TO
ENGINEERING
UNCONTROLLED COPY
SUBJECT TO AMENDMENT
WITHOUT NOTICE
WORK ORDER
NO. 26261

COPYRIGHT © 2005 BY DART AEROSPACE LTD.


THIS DOCUMENT IS PRIVATE AND CONFIDENTIAL AND IS SUPPLIED ON THE EXPRESS CONDITION THAT IT IS NOT TO BE USED FOR ANY PURPOSE OR COPIED OR COMMUNICATED TO ANY OTHER PERSON WITHOUT WRITTEN PERMISSION FROM DART AEROSPACE LTD.

PRELIMINARY ISSUE

DESIGN 45	DRAWN BY 45	DART AEROSPACE LTD HAWKESBURY, ONTARIO, CANADA	
CHECKED	APPROVED	DRAWING NO. D3467	REV. A SHEET 8 OF 15
DATE 05.12.07		TITLE SHROUD ASSEMBLY	SCALE 1:8

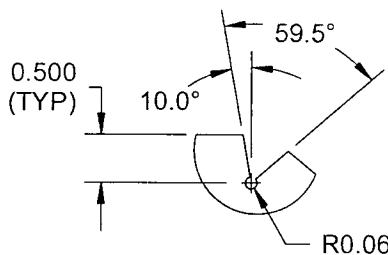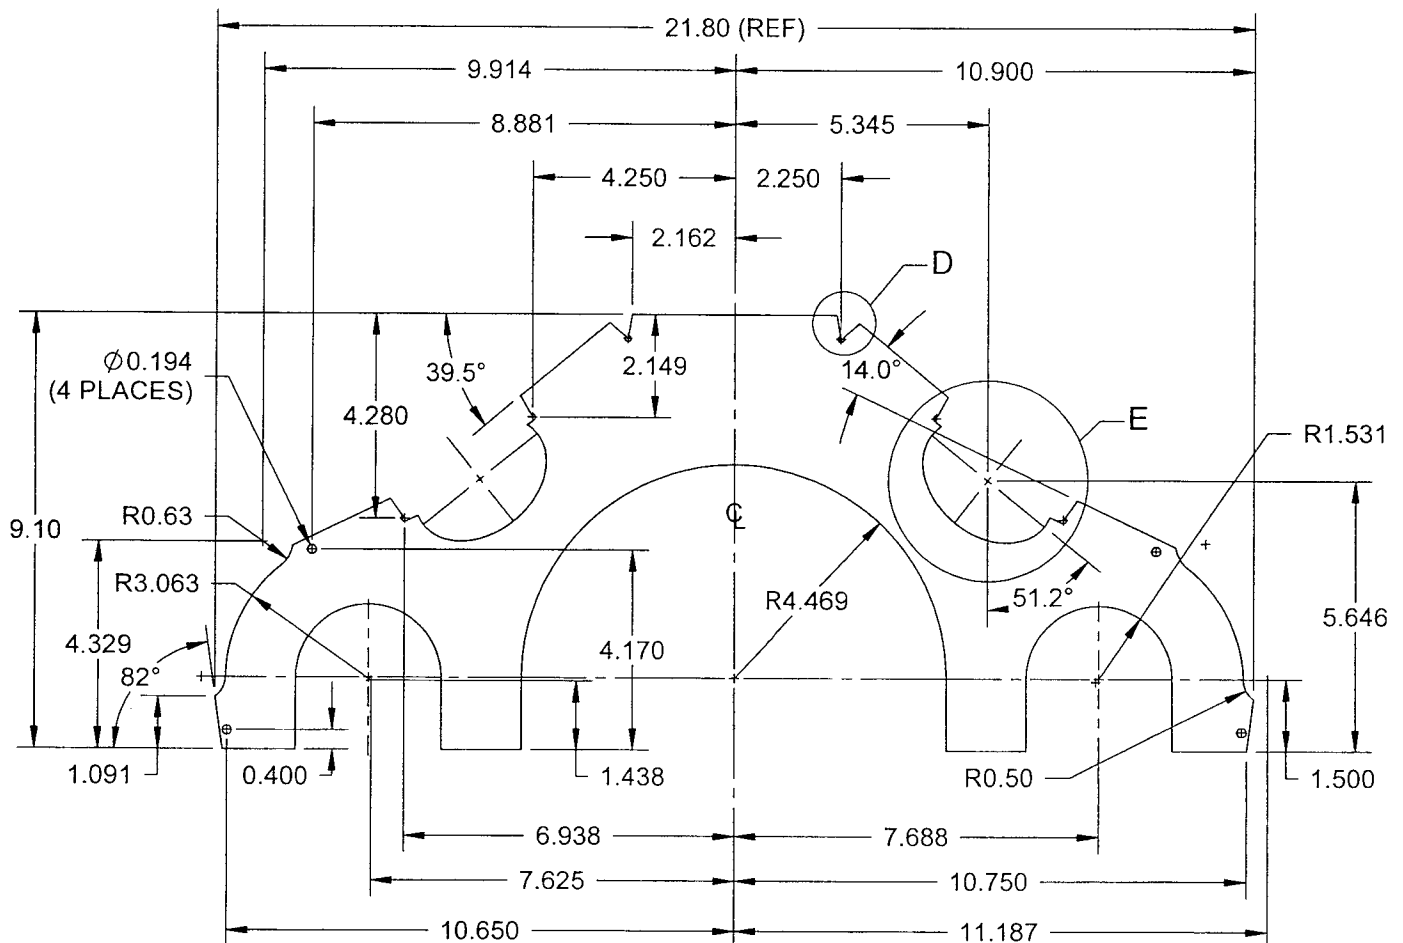

DETAIL D
SCALE 1:2

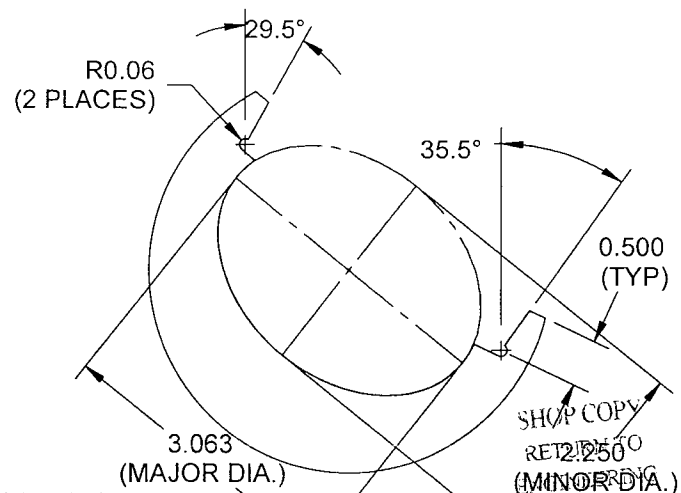

DETAIL E
SCALE 1:2

D3467-5F AFT PLATE FLAT PATTERN

NOTES:

- 1) MATERIAL: AISI 304/316 SS SHEET PER MIL-S-5019
(ANNEALED) 2B FINISH 26 GAUGE SS (0.018 THICK)
(REF. DART SPEC. M304S26GA)
- 2) PART IS SYMMETRICAL ABOUT CENTERLINE
- 4) TOLERANCES ARE PER DART QSI 018 UNLESS OTHERWISE NOTED
- 5) ALL DIMENSIONS ARE IN INCHES
- 6) BREAK ALL SHARP EDGES 0.005 TO 0.010



SHOP COPY
RET 2250
(MINOR DIA.)
UNCONTROLLED COPY
SUBJECT TO AMENDMENT
WITHOUT NOTICE
WORK ORDER
NO. 26261

COPYRIGHT © 2005 BY DART AEROSPACE LTD.



THIS DOCUMENT IS PRIVATE AND CONFIDENTIAL AND IS SUPPLIED ON THE EXPRESS CONDITION THAT IT IS NOT TO BE USED FOR ANY PURPOSE OR COPIED OR COMMUNICATED TO ANY OTHER PERSON WITHOUT WRITTEN PERMISSION FROM DART AEROSPACE LTD.

PRELIMINARY ISSUE

DESIGN	DRAWN BY	DART AEROSPACE LTD HAWKESBURY, ONTARIO, CANADA	
CHECKED	APPROVED	DRAWING NO. D3467	REV. A SHEET 9 OF 15
DATE 05.12.07		TITLE SHROUD ASSEMBLY	SCALE 1:4

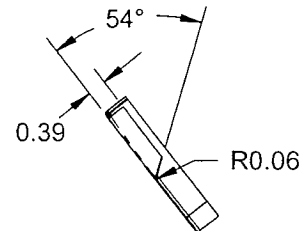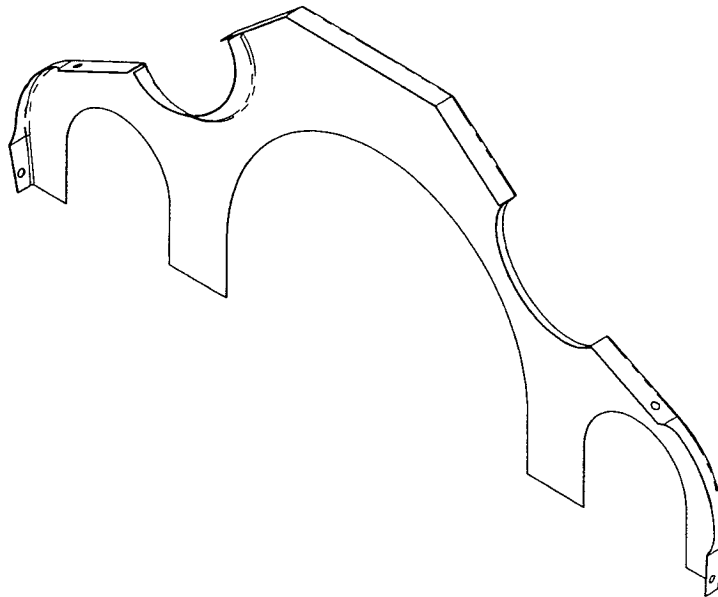

SECTION F-F

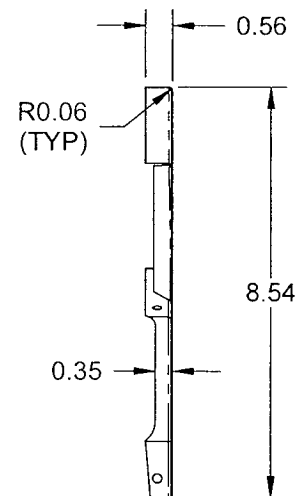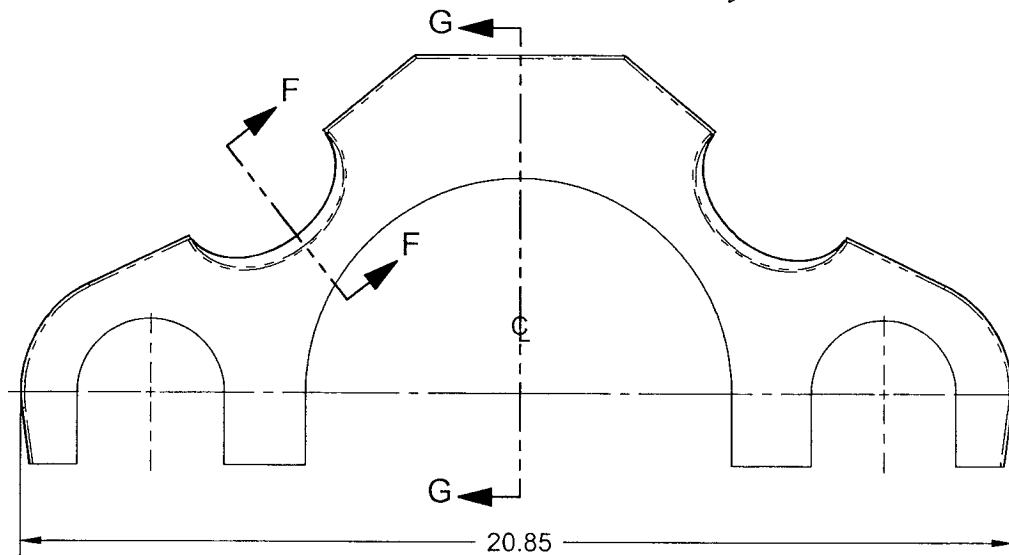

SECTION G-G

D3467-5 AFT PLATE BENDING DETAIL

NOTES:

- 1) TOLERANCES ARE PER DART QSI 018 UNLESS OTHERWISE NOTED
- 2) ALL DIMENSIONS ARE IN INCHES
- 3) BREAK ALL SHARP EDGES 0.005 TO 0.010


SHOP COPY
RETURN TO
ENGINEERING
UNCONTROLLED COPY
SUBJECT TO AMENDMENT
WITHOUT NOTICE
WORK ORDER
NO. 26261

COPYRIGHT © 2005 BY DART AEROSPACE LTD.


THIS DOCUMENT IS PRIVATE AND CONFIDENTIAL AND IS SUPPLIED ON THE EXPRESS CONDITION THAT IT IS NOT TO BE USED FOR ANY PURPOSE OR COPIED OR COMMUNICATED TO ANY OTHER PERSON WITHOUT WRITTEN PERMISSION FROM DART AEROSPACE LTD.

PRELIMINARY ISSUE


DESIGN	DRAWN BY	DART AEROSPACE LTD HAWKESBURY, ONTARIO, CANADA	
CHECKED	APPROVED	DRAWING NO. D3467	REV. A SHEET 10 OF 15
DATE 05.12.07		TITLE SHROUD ASSEMBLY	SCALE 1:1

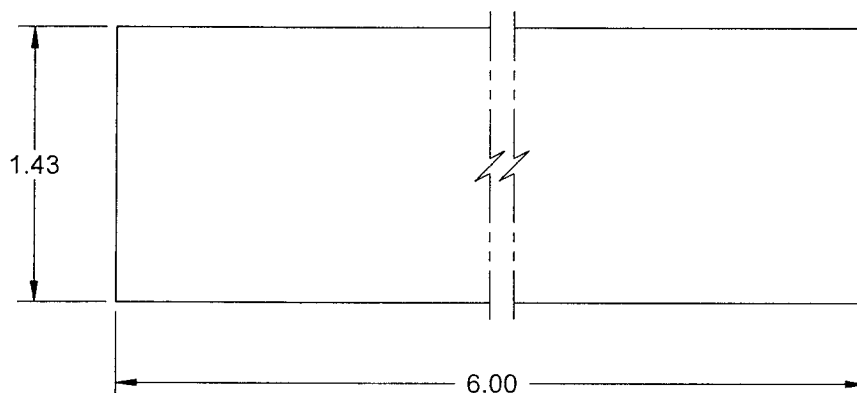


D3467-7F SEAL STRIP
FLAT PATTERN

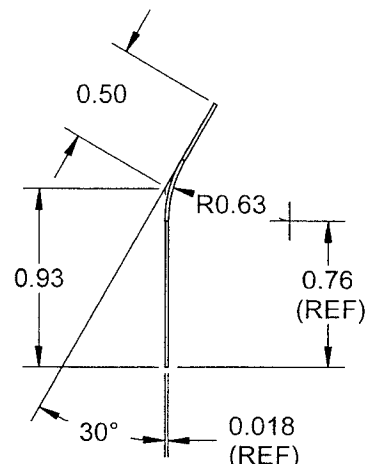

D3467-7 SEAL STRIP
BENDING DETAIL

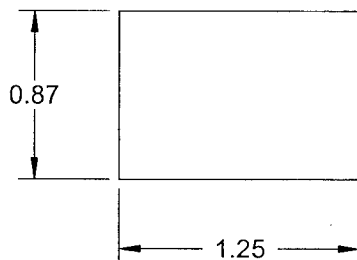

D3467-11F BRACKET
FLAT PATTERN

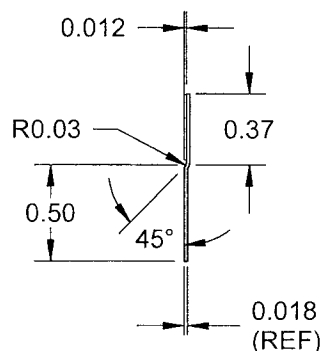

D3467-11 BRACKET
JOGGLE DETAIL

NOTES:

- 1) MATERIAL: AISI 304/316 SS SHEET PER MIL-S-5019 (ANNEALED) 2B FINISH
26 GAUGE SS (0.018 THICK)
(REF. DART SPEC. M304S26GA)
- 2) TOLERANCES ARE PER DART QSI 018 UNLESS OTHERWISE NOTED
- 3) ALL DIMENSIONS ARE IN INCHES
- 4) BREAK ALL SHARP EDGES 0.005 TO 0.010


SHOP COPY
RETURN TO
ENGINEERING
UNCONTROLLED COPY
SUBJECT TO AMENDMENT
WITHOUT NOTICE
WORK ORDER
NO. 26261

COPYRIGHT © 2005 BY DART AEROSPACE LTD.


THIS DOCUMENT IS PRIVATE AND CONFIDENTIAL AND IS SUPPLIED ON THE EXPRESS CONDITION THAT IT IS NOT TO BE USED FOR ANY PURPOSE OR COPIED OR COMMUNICATED TO ANY OTHER PERSON WITHOUT WRITTEN PERMISSION FROM DART AEROSPACE LTD.

DELMARY STATE

DESIGN	DRAWN BY	DART AEROSPACE LTD HAWKESBURY, ONTARIO, CANADA	
CHECKED	APPROVED	DRAWING NO. D3467	REV. A SHEET 11 OF 15
DATE	TITLE		SCALE
05.12.07	SHROUD ASSEMBLY		1:3

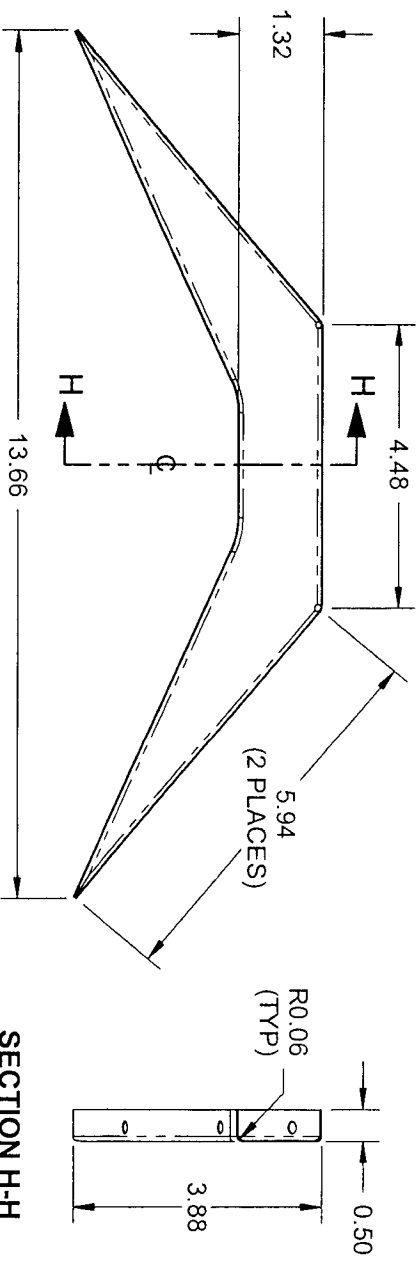

D3467-9 FWD PLATE BENDING DETAIL

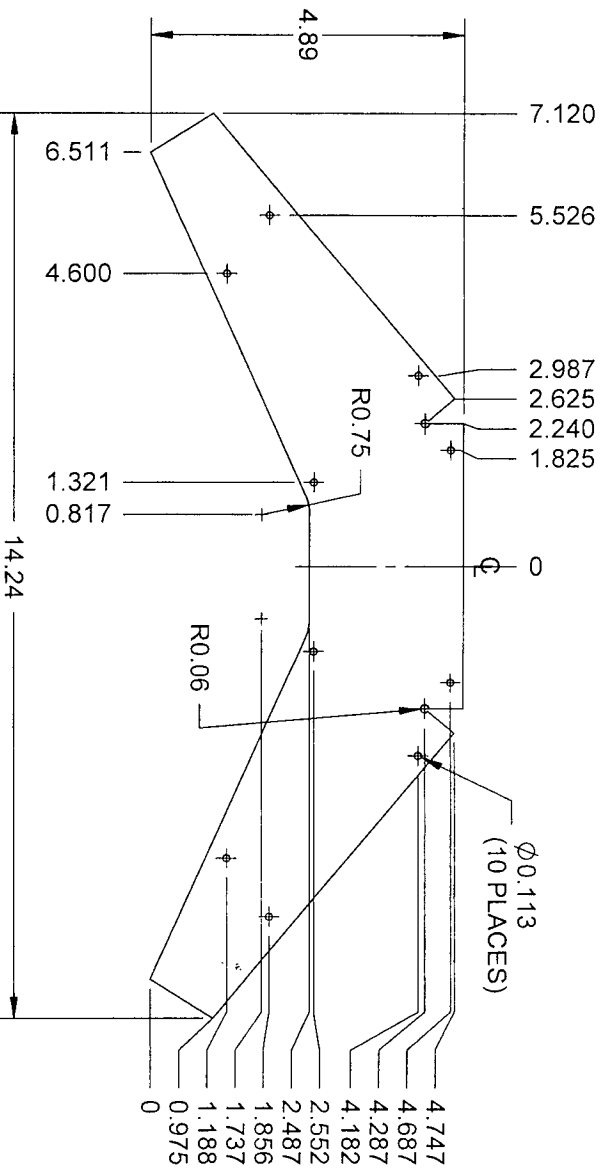



D3467-9F FWD PLATE FLAT PATTERN



NOTES:

- 1) MATERIAL: AISI 304/316 SS SHEET PER MIL-S-5019 (ANNEALED) ~~2) BLENDED~~ ~~3) SPANNED~~ ~~4) PENDENT~~
26 GAUGE SS (0.018 THICK)
(REF. PART SPEC. M304S26GA)
2) PART IS SYMMETRICAL ABOUT CENTER LINE
3) ALL DIMENSIONS ARE IN INCHES
4) BREAK ALL SHARP EDGES 0.005 TO 0.010
- WITHOUT NOTICE
- WORK ORDER NO. 26261


COPYRIGHT © 2005 BY DART AEROSPACE LTD.

PRELIMINARY ISSUE

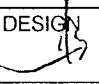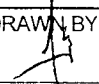DESIGN 	DRAWN BY 	DART AEROSPACE LTD HAWKESBURY, ONTARIO, CANADA	
CHECKED	APPROVED	DRAWING NO. D3467	REV. A SHEET 12 OF 15
DATE 05.12.07		TITLE SHROUD ASSEMBLY	SCALE 1:2

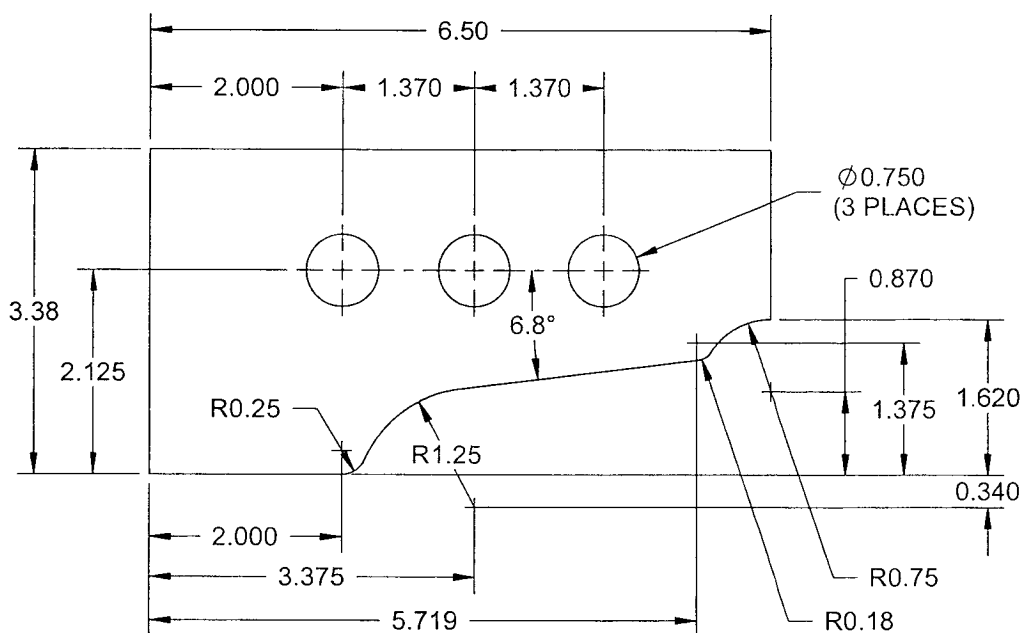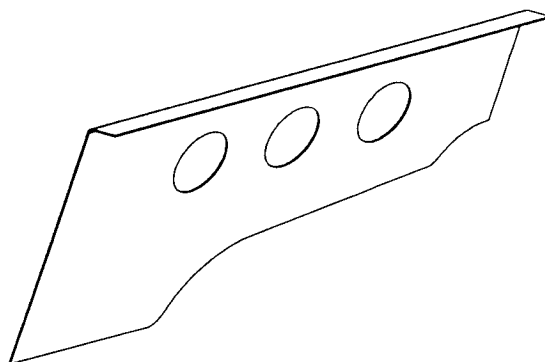

**D3467-13F BAFFLE
FLAT PATTERN**

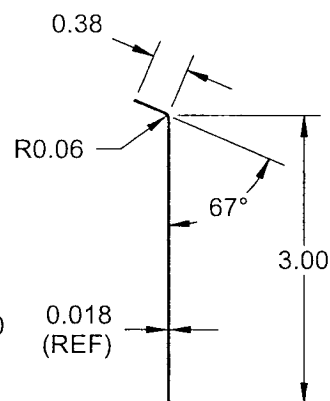

**D3467-13 BAFFLE
BEND DETAIL**

NOTES:

- 1) MATERIAL: AISI 304/316 SS SHEET PER MIL-S-5019 (ANNEALED) 2B FINISH
26 GAUGE SS (0.018 THICK)
(REF. DART SPEC. M304S26GA)
- 2) TOLERANCES ARE PER DART QSI 018 UNLESS OTHERWISE NOTED
- 3) ALL DIMENSIONS ARE IN INCHES
- 4) BREAK ALL SHARP EDGES 0.005 TO 0.010



SHOP COPY
RETURN TO
ENGINEERING
CONTROLLED COPY
SUBJECT TO AMENDMENT
WITHOUT NOTICE
WORK ORDER
NO. **26261**

COPYRIGHT © 2005 BY DART AEROSPACE LTD.


THIS DOCUMENT IS PRIVATE AND CONFIDENTIAL AND IS SUPPLIED ON THE EXPRESS CONDITION THAT IT IS NOT TO BE USED FOR ANY PURPOSE OR COPIED OR COMMUNICATED TO ANY OTHER PERSON WITHOUT WRITTEN PERMISSION FROM DART AEROSPACE LTD.

PRELIMINARY ISSUE

DESIGN	DRAWN BY	DART AEROSPACE LTD HAWKESBURY, ONTARIO, CANADA	
CHECKED	APPROVED	DRAWING NO. D3467	REV. A SHEET 13 OF 15
DATE 05.12.07		TITLE SHROUD ASSEMBLY	SCALE 1:2

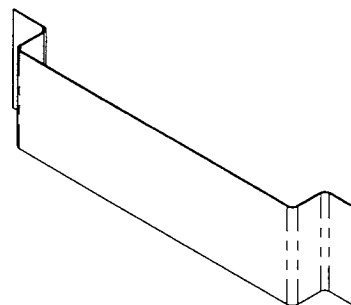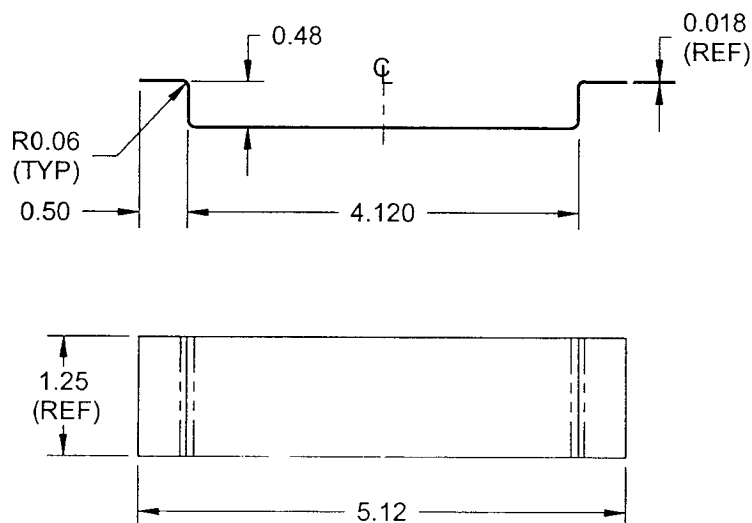

D3467-15 DEFLECTOR BENDING DETAIL

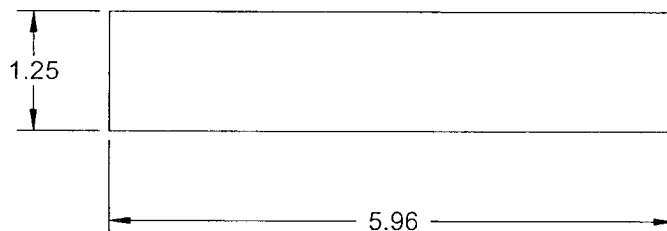

D3467-15F DEFLECTOR FLAT PATTERN

NOTES:

- 1) MATERIAL: AISI 304/316 SS SHEET PER MIL-S-5019 (ANNEALED) 26 GAUGE SS (0.018 THICK) (REF. DART SPEC. M304S26GA)
- 2) TOLERANCES ARE PER DART QSI 018 UNLESS OTHERWISE NOTED
- 3) ALL DIMENSIONS ARE IN INCHES
- 4) BREAK ALL SHARP EDGES 0.005 TO 0.010


SHOP COPY
RETURN TO
ENGINEERING
CONTROLLED COPY
SUBJECT TO AMENDMENT
WITHOUT NOTICE
WORK ORDER
NO. 26261

COPYRIGHT © 2005 BY DART AEROSPACE LTD.


THIS DOCUMENT IS PRIVATE AND CONFIDENTIAL AND IS SUPPLIED ON THE EXPRESS CONDITION THAT IT IS NOT TO BE USED FOR ANY PURPOSE OR COPIED OR COMMUNICATED TO ANY OTHER PERSON WITHOUT WRITTEN PERMISSION FROM DART AEROSPACE LTD.

PRELIMINARY ISSUE

DESIGN	DRAWN BY	DART AEROSPACE LTD HAWKESBURY, ONTARIO, CANADA	
CHECKED	APPROVED	DRAWING NO. D3467	REV. A SHEET 14 OF 15
DATE 05.12.07		TITLE SHROUD ASSEMBLY	SCALE 1:4

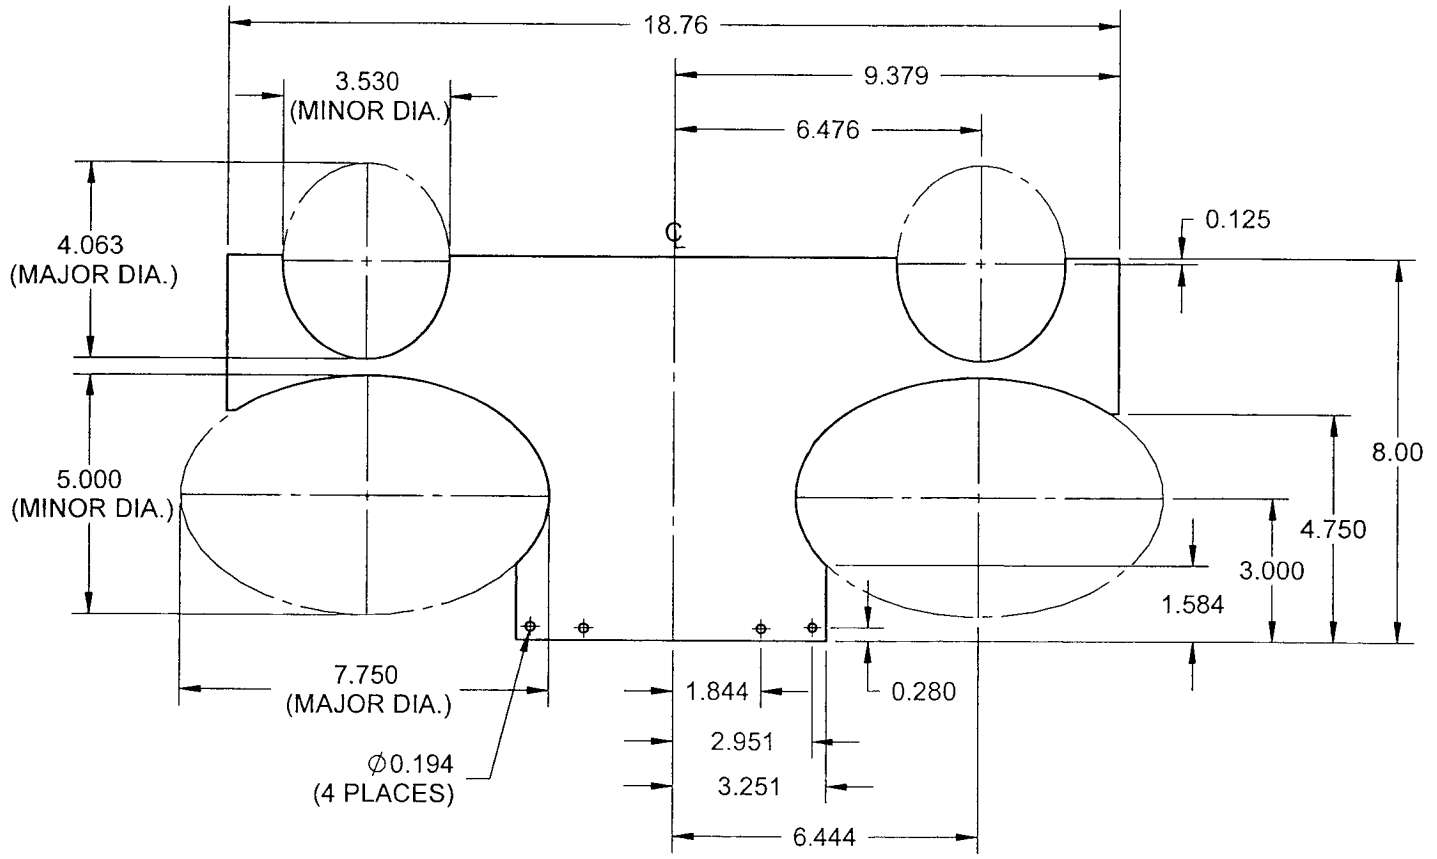

D3467-17F TOP COVER FLAT PATTERN

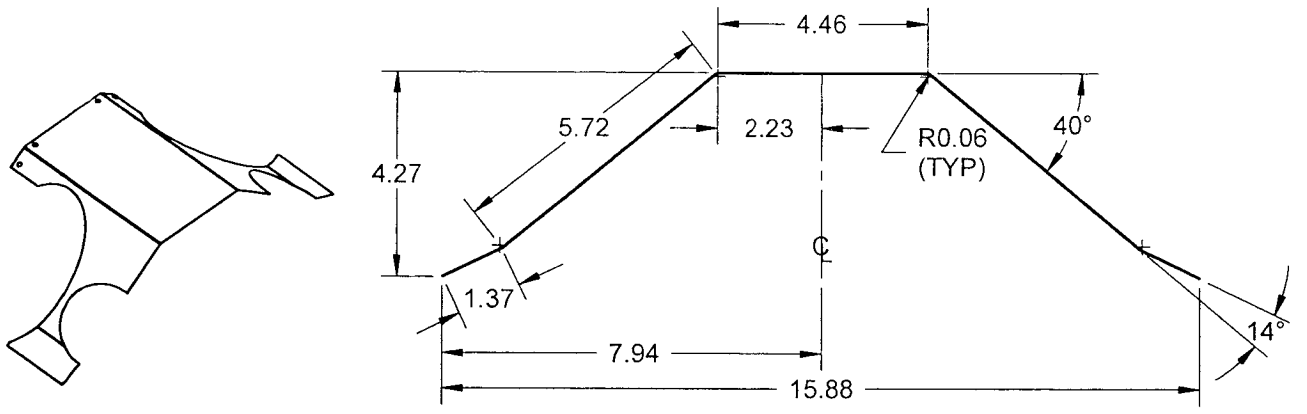

D3467-17 TOP COVER BENDING DETAIL

NOTES:

- 1) MATERIAL: AISI 304/316 SS SHEET PER MIL-S-5019 (ANNEALED) 2B FINISH
26 GAUGE SS (0.018 THICK)
(REF. DART SPEC. M304S26GA)
- 2) PART IS SYMMETRICAL ABOUT CENTERLINE
- 3) TOLERANCES ARE PER DART QSI 018 UNLESS OTHERWISE NOTED
- 4) ALL DIMENSIONS ARE IN INCHES
- 5) BREAK ALL SHARP EDGES 0.005 TO 0.010


SHOP COPY
RETURN TO
ENGINEERING
UNCONTROLLED COPY
SUBJECT TO AMENDMENT
WITHOUT NOTICE
WORK ORDER
NO. 26261

COPYRIGHT © 2005 BY DART AEROSPACE LTD.


THIS DOCUMENT IS PRIVATE AND CONFIDENTIAL AND IS SUPPLIED ON THE EXPRESS CONDITION THAT IT IS NOT TO BE USED FOR ANY PURPOSE OR COPIED OR COMMUNICATED TO ANY OTHER PERSON WITHOUT WRITTEN PERMISSION FROM DART AEROSPACE LTD.

PRELIMINARY ISSUE

DESIGN	DRAWN BY	DART AEROSPACE LTD HAWKESBURY, ONTARIO, CANADA	
CHECKED	APPROVED	DRAWING NO. D3467	REV. A SHEET 15 OF 15
DATE 05.12.07		TITLE SHROUD ASSEMBLY	SCALE 1:2

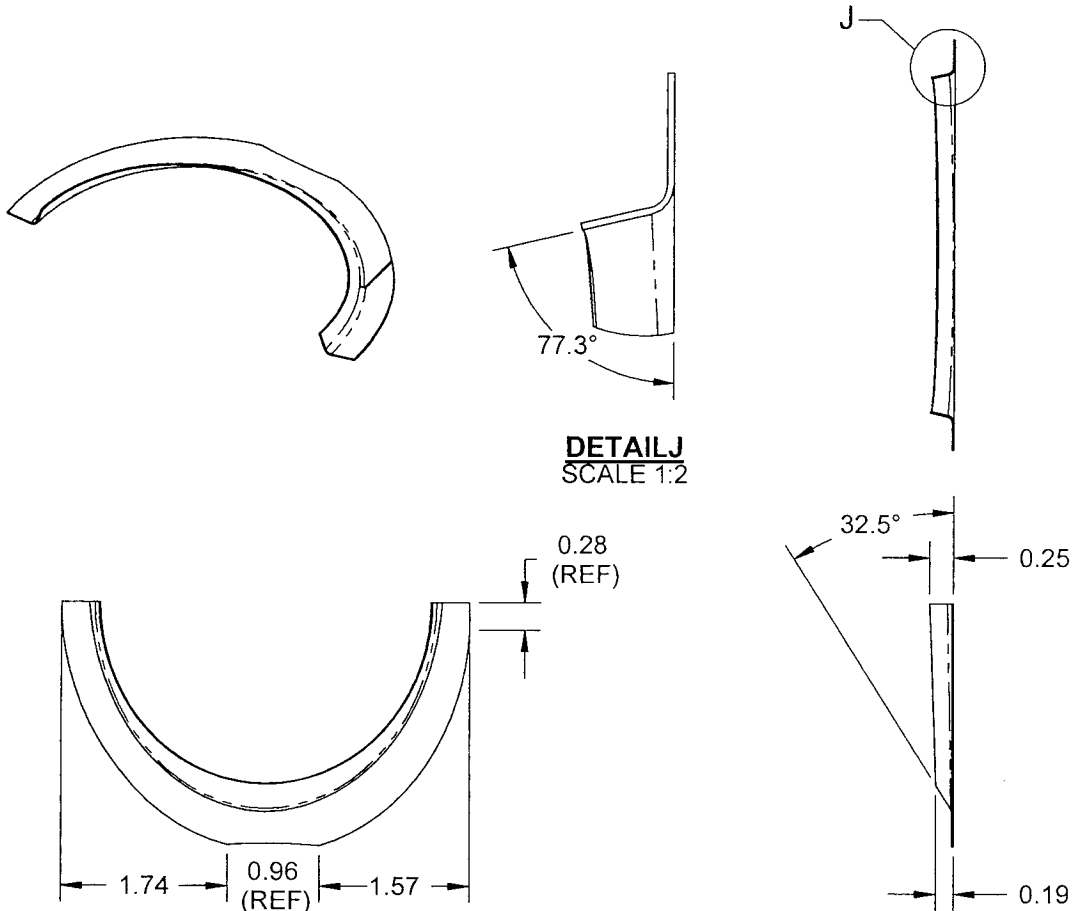

D3467-19 DOUBLER, LH SHOWN
D3467-20 DOUBLER, RH OPPOSITE

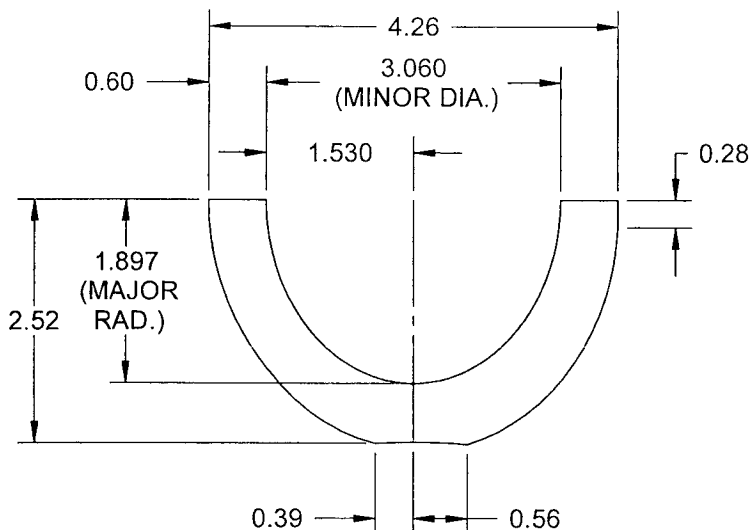

SHOP COPY
RETURN TO
ENGINEERING
UNCONTROLLED COPY
SUBJECT TO AMENDMENT
WITHOUT NOTICE

D3467-19F FLAT PATTERN

NOTES:

- 1) MATERIAL: AISI 304/316 SS SHEET PER MIL-S-5019 (ANNEALED) 2B FINISH 26 GAUGE SS (0.018 THICK) (REF. DART SPEC. M304S26GA)
- 2) TOLERANCES ARE PER DART QSI 018 UNLESS OTHERWISE NOTED
- 3) ALL DIMENSIONS ARE IN INCHES
- 4) BREAK ALL SHARP EDGES 0.005 TO 0.010

COPYRIGHT © 2005 BY DART AEROSPACE LTD.

THIS DOCUMENT IS PRIVATE AND CONFIDENTIAL AND IS SUPPLIED ON THE EXPRESS CONDITION THAT IT IS NOT TO BE USED FOR ANY PURPOSE OR COPIED OR COMMUNICATED TO ANY OTHER PERSON WITHOUT WRITTEN PERMISSION FROM DART AEROSPACE LTD.

